OWNERSHIP OF DOCUMENTS: This document, and the ideas and designs incorporated herein, as an instrument of professional service, is the property of RUSCITTO LATHAM BLANTON ARCHITECTURA P.A., and is not to be used,in whole or in part, for any other project without written authorization of RUSCITTO LATHAM BLANTON ARCHITECTURA P.A.

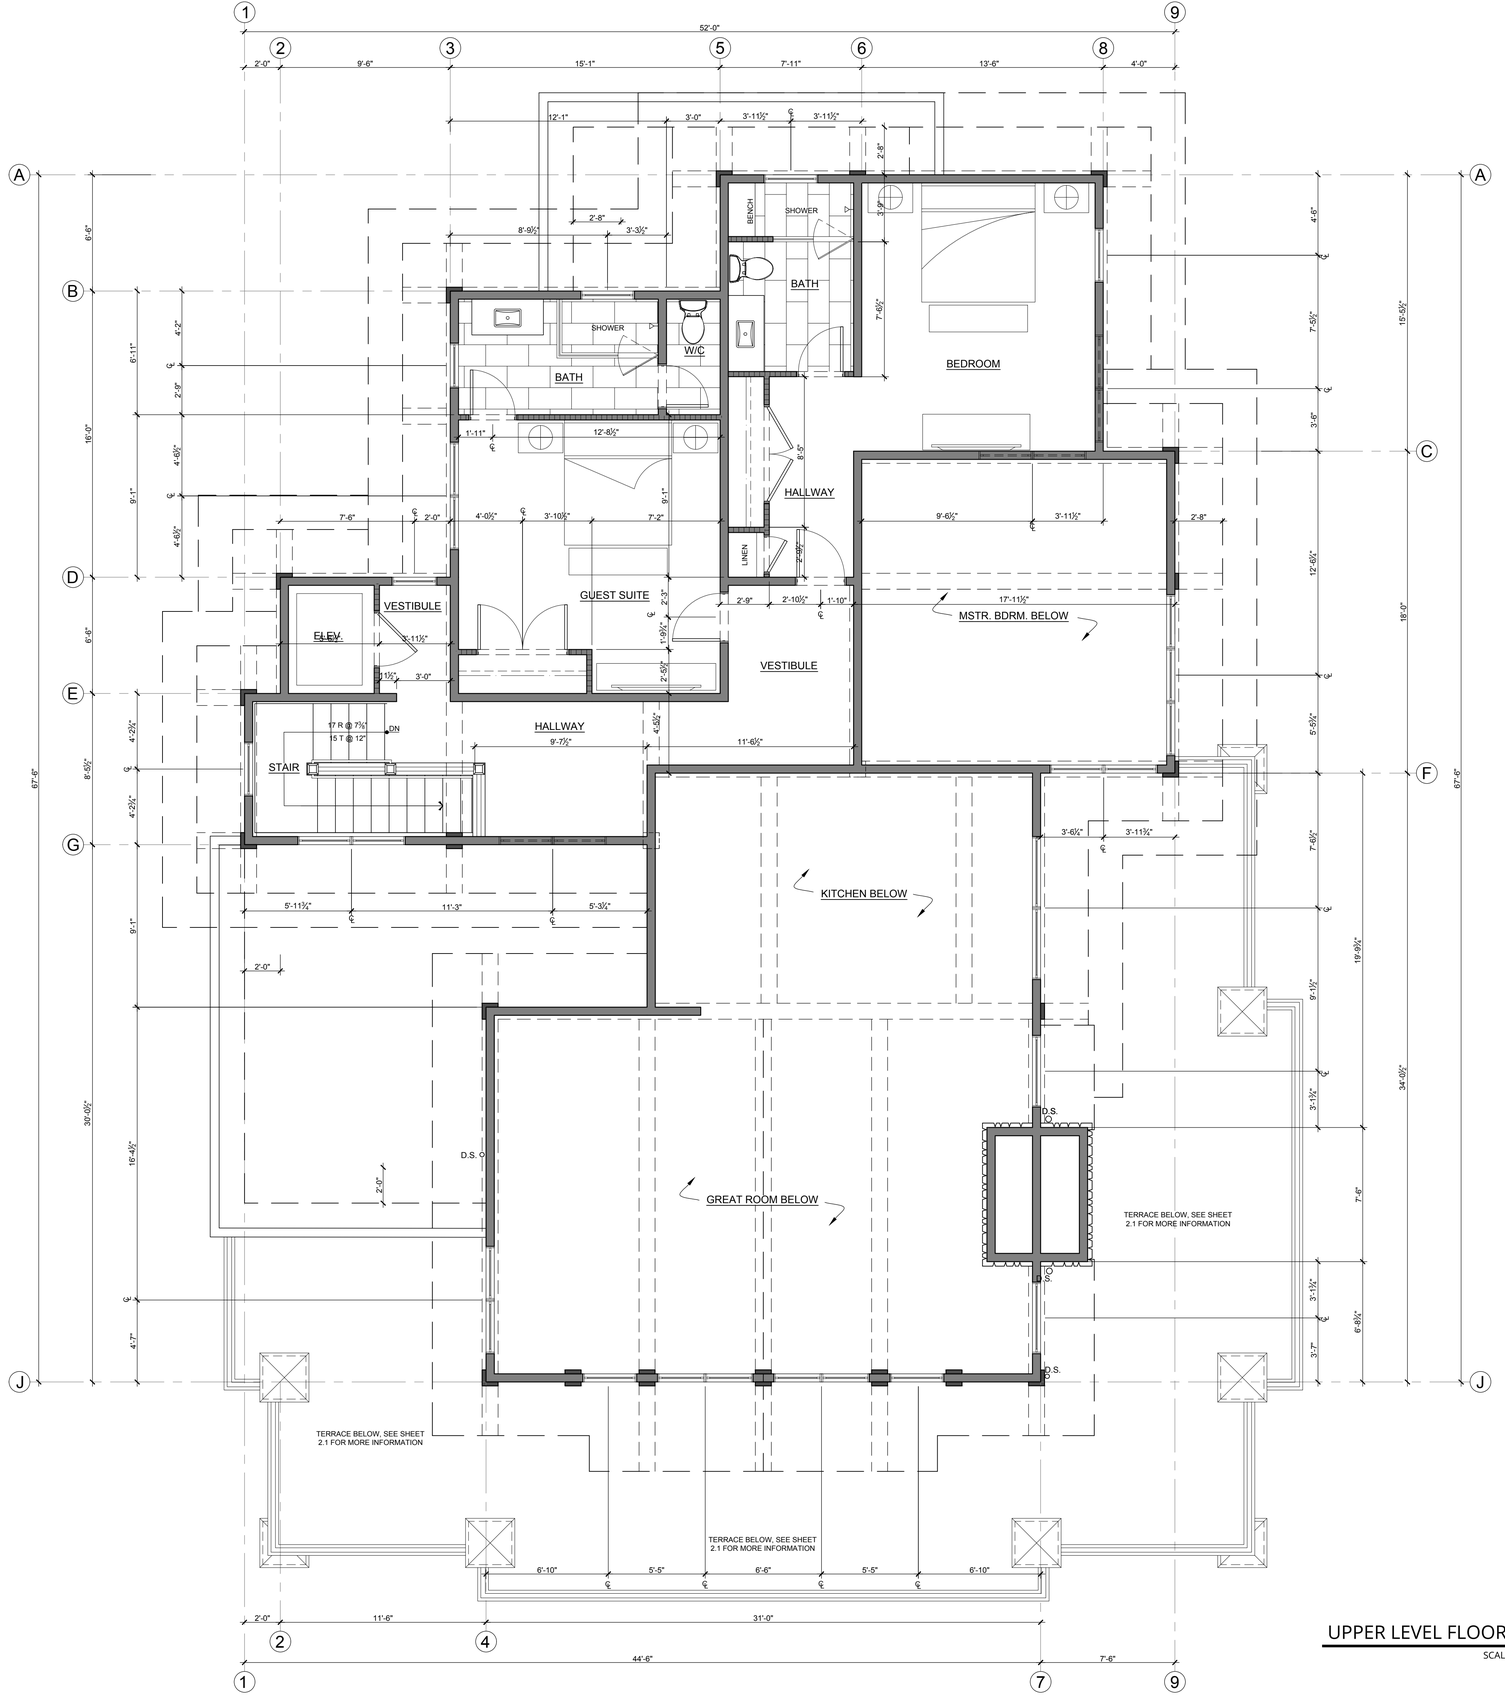

ISSUED	
2017.04.12	PRELIMINARY

RUSCITTO LATHAM BLANTON
ARCHITECTURA P.A.
po box 419 sun valley, id 83353 208.726.5608 www.rlb-sv.com

DIAMOND BACK TOWNHOMES

SINGLE FAMILY BUILDING R

WHITECLOUDS P.U.D._SUN VALLEY, IDAHO

DRAWING

UPPER LEVEL FLOOR PLAN

DWG. #

A2.2

UPPER LEVEL FLOOR PLAN

SCALE: ¼" = 1'-0"